GREASE TRAP
MANHOLE
RAIN WATER MANHOLE
SUCKWELL
OVERFLOW WELL
750 GAL. SEPTIC TANK
SEWAGE PIPE RUN
RAINWATER PIPE RUN
BUILDING SET-BACK LINE
DECK 6" MAX ABOVE GRADE LEVEL
3,000 Gal RAINWATER STORAGE TANK. (8'-9" W X 10'-6"L X 5'-4"H)
FIBERGLASS POOL PUMP VAULT BELOW GRADE. (4' W X 8' L X 3' H)
(ALL PIPE RUN JOINS GREATER THAN 45 DEGREES TO HAVE "CLEAN OUT" CONNECTION POINTS)
METER AND GARBAGE ENCLOSURE

Name	Area	Plot Coverage (PHASE 1) (1025.8 sq.ft)	Plot Coverage (PHASE 2) (1420.43 sq.ft)
LOT 8A	3966 SF	25.9%	35.8%
LOT 8B	3413 SF	30.1%	41.6%
LOT 8C	3912 SF	26.2%	36.3%
LOT 8D	3535 SF	29.0%	40.2%
LOT 8E	4032 SF	25.4%	35.2%
LOT 8F	3646 SF	28.1%	39.0%
LOT 8G	4151 SF	24.7%	34.2%
LOT 8H	3754 SF	27.3%	37.8%
LOT 8I	4217 SF	24.3%	33.7%
LOT 8J	3797 SF	27.0%	37.4%
LOT 8K	3818 SF	26.9%	37.2%
LOT 8L	3440 SF	29.8%	41.3%
LOT 8M	3955 SF	25.9%	35.9%
LOT 8N	4756 SF	21.6%	29.9%
LOT 8O	5679 SF	18.1%	25.0%
LOT 8P	5510 SF	18.6%	25.8%

SITE LEGEND
DENOTES IRON
DENOTES PROPOSED IRON

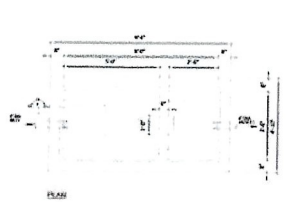
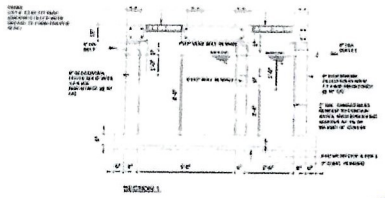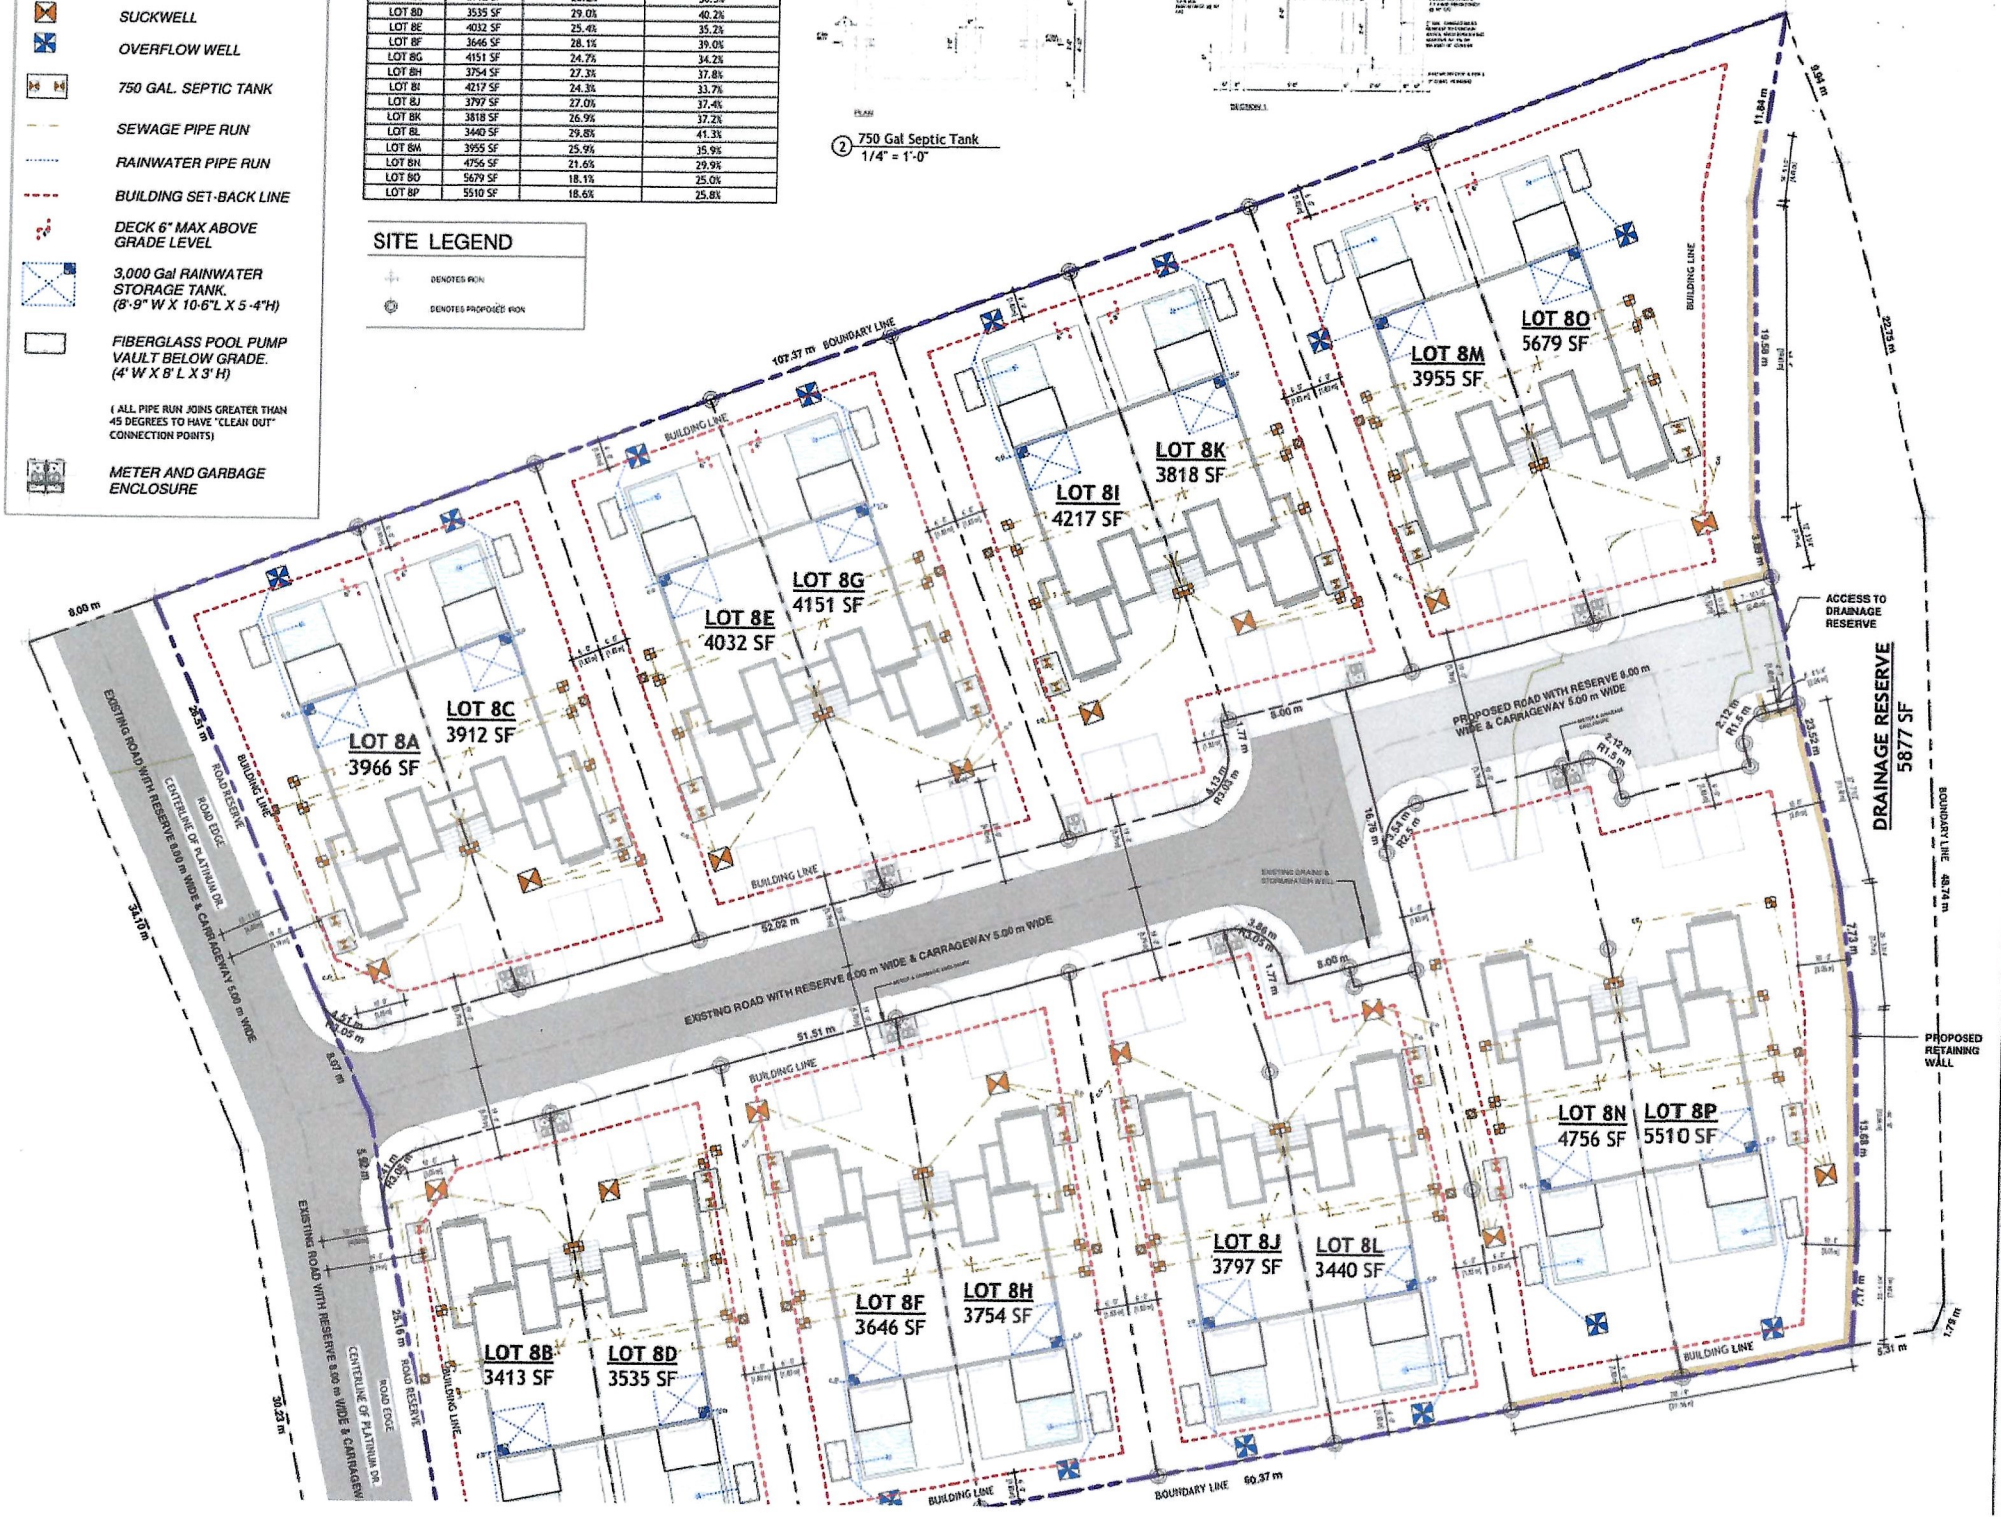
② 750 Gal Septic Tank
1/4" = 1'-0"